

natura.on

GAMBELAS

TIPOLOGIA UNIT TYPE

T3 3 Bedrooms

FRAÇÃO UNIT

J - 3º Esq.
J - Third Floor, Left

ÁREA BRUTA PRIVATIVA GROSS PRIVATE AREA

126 m²

ÁREA TERRAÇO TERRACE AREA

103 m²

ÁREA TOTAL TOTAL AREA




254 m²

LUGAR DE ESTACIONAMENTO
EM PISO SUBTERRÂNEO
UNDERGROUND PARKING SPACE

2

Sem escala. As informações constantes deste documento são meramente indicativos e poderão, por motivos técnicos, comerciais ou legais, serem sujeitos a alterações, sem aviso prévio, pelo qual não têm qualquer valor contratual.

Not to scale. The information contained in this document is indicative only and may be subject to change without prior notice for technical, commercial or legal reasons. It therefore has no contractual value.

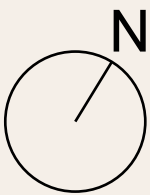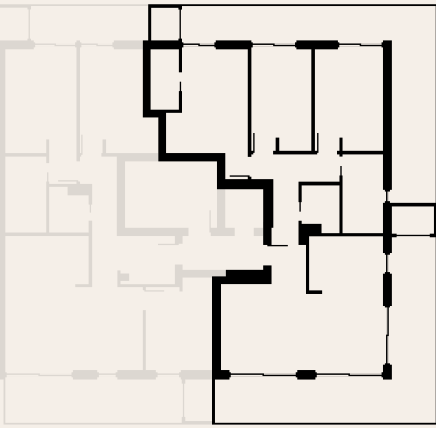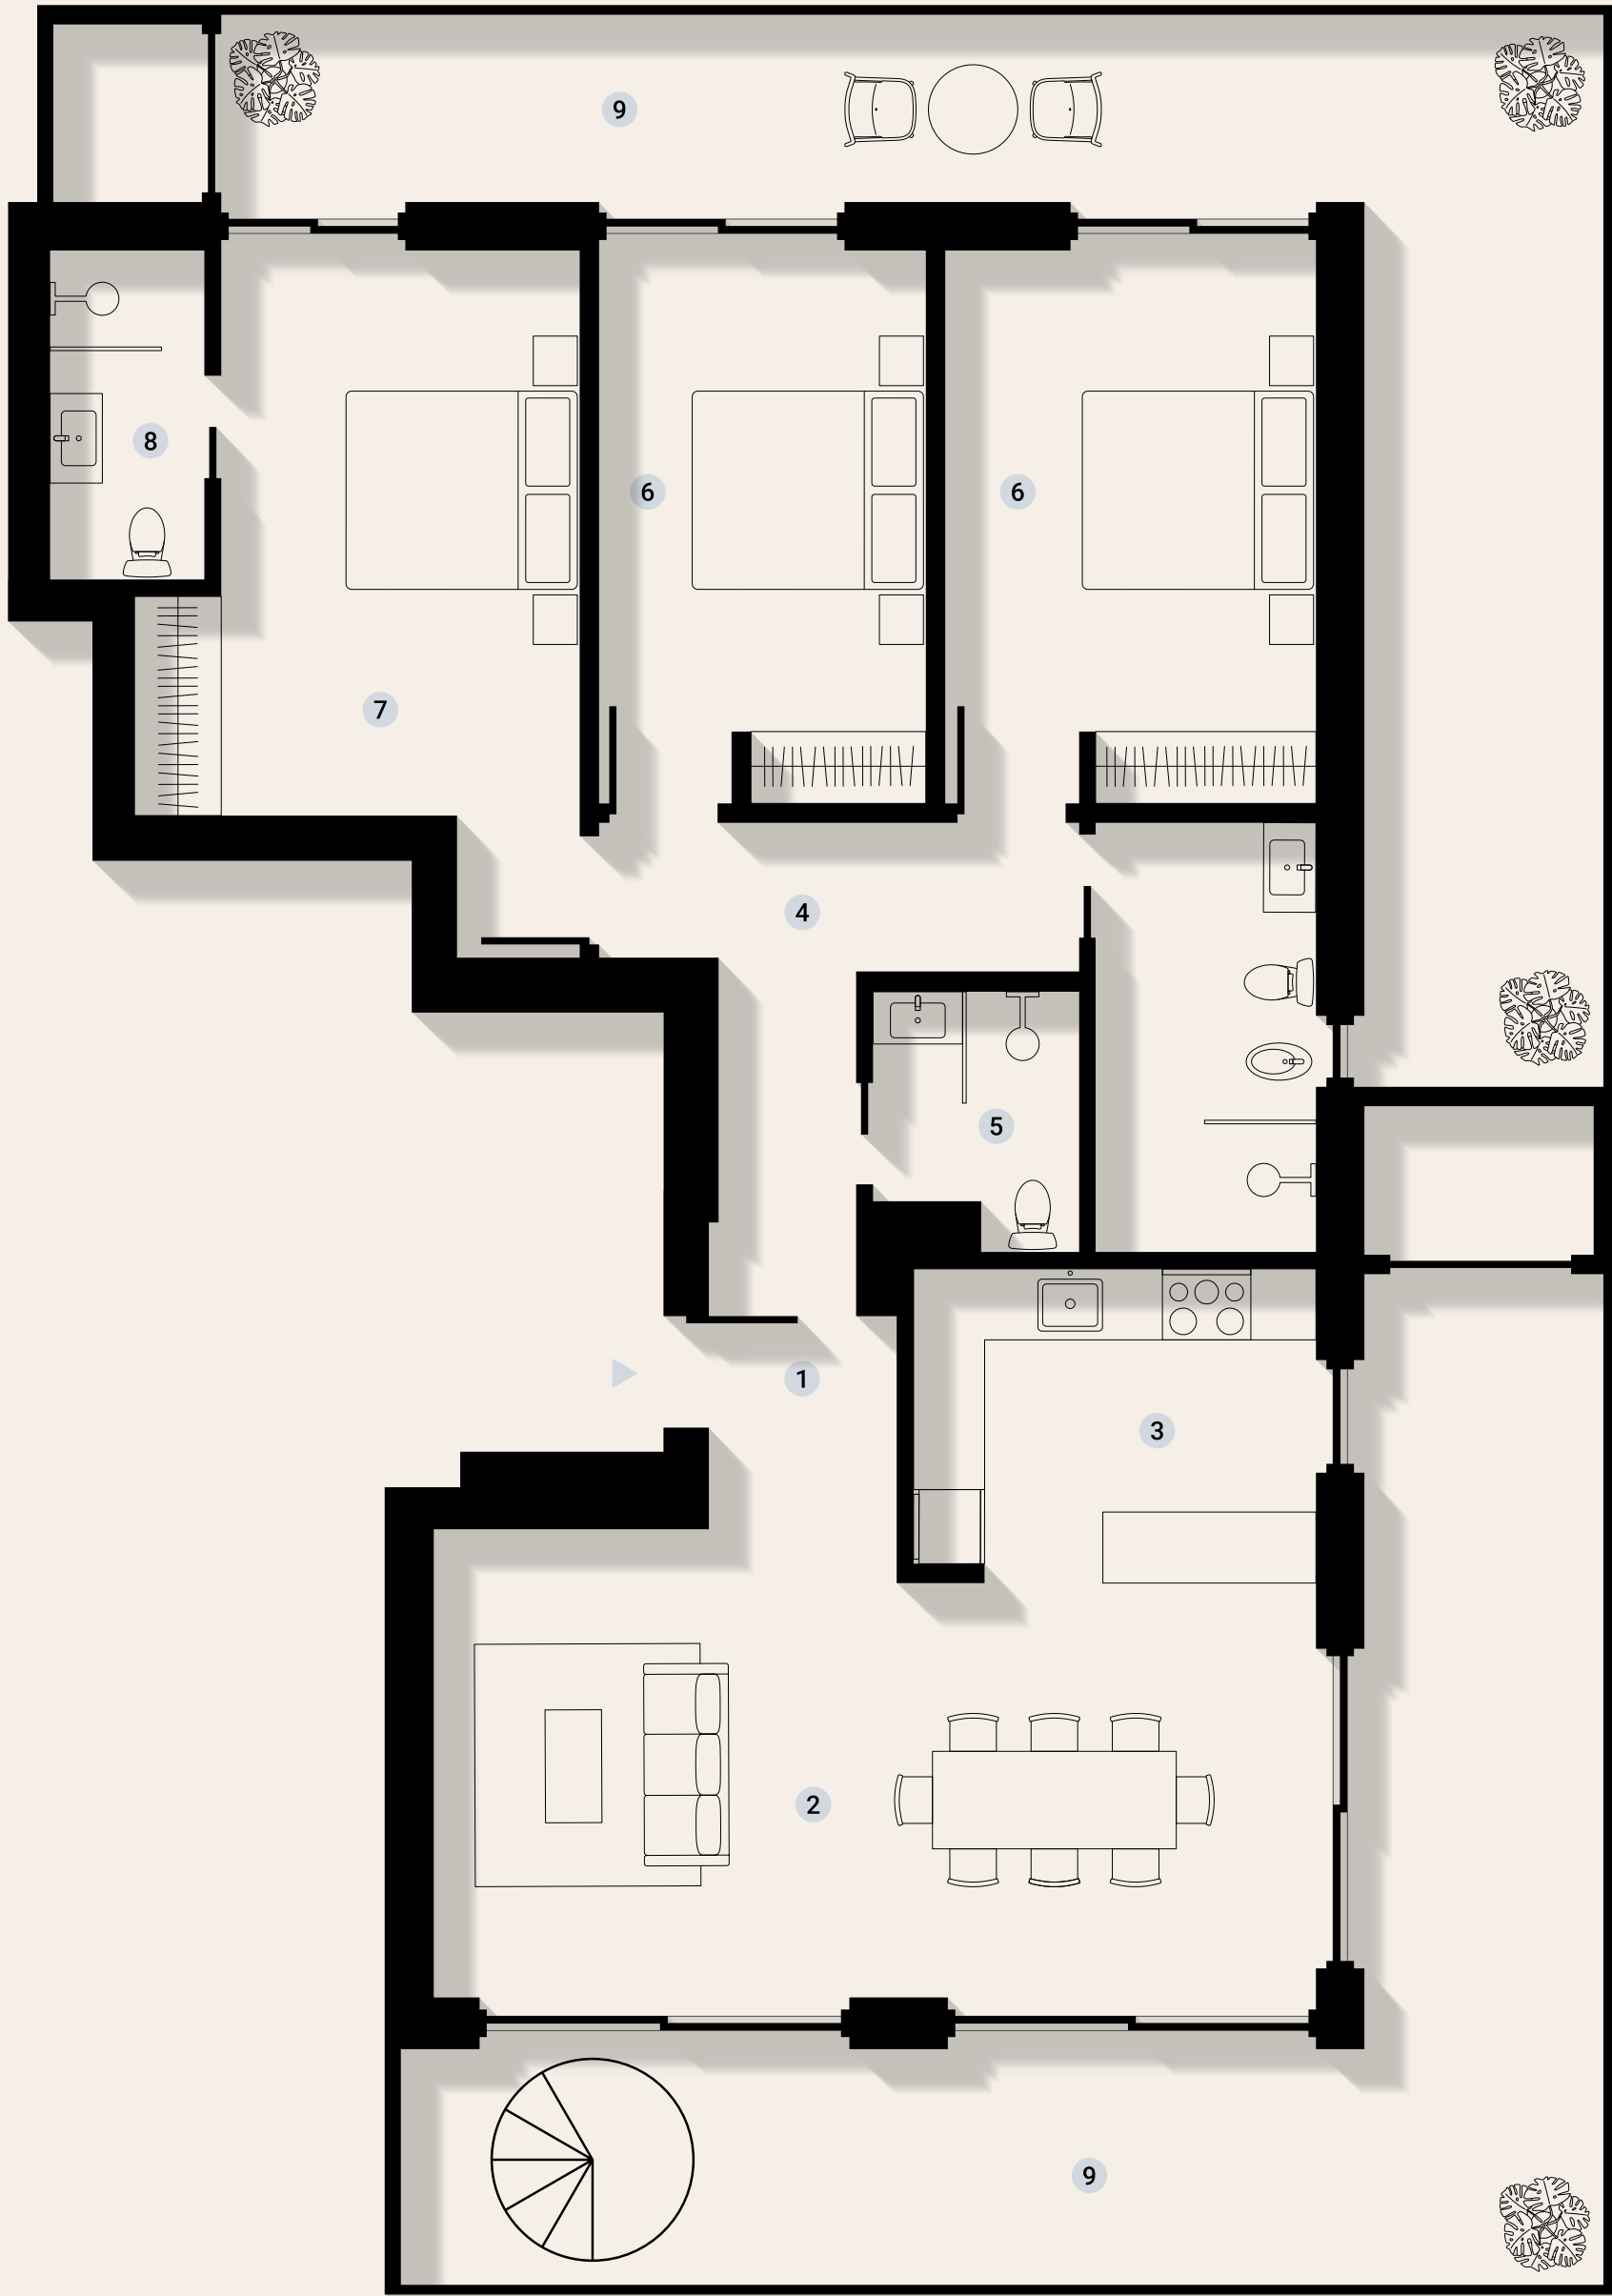

- 1 Hall Entrada *Entrance Hall*
- 2 Sala de Jantar e Sala de Estar *Living and Dining Room*
- 3 Cozinha *Kitchen*
- 4 Circulação *Hallway*
- 5 Casa de Banho *Bathroom*
- 6 Quarto *Bedroom*
- 7 Suite *Master Bedroom*
- 8 Casa de Banho Suite *Master Bathroom*
- 9 Terraço *Terrace*

PROMOTOR
DEVELOPER

GRUPO
rolear

PROJETOS ARQUITETURA
PROJECT ARCHITECTURE

ARQUI
TRÁ
FE
GO
ANTÓNIO
CURREIA

CONTACTO VENDAS
SALES ENQUIRIES

imobiliario@rolear.pt
+351 289 860 300

DESCUBRA TODOS
OS APARTAMENTOS

DISCOVER ALL
APARTMENTS



NATURAON.PT

natura.on

GAMBELAS

TIPOLOGIA UNIT TYPE

T3 3 Bedrooms

FRAÇÃO UNIT

J - 3º Esq.
J - Third Floor, Left

ÁREA BRUTA PRIVATIVA GROSS PRIVATE AREA

126 m²

ÁREA TERRAÇO TERRACE AREA

103 m²

ÁREA TOTAL TOTAL AREA



254 m²

LUGAR DE ESTACIONAMENTO
EM PISO SUBTERRÂNEO
UNDERGROUND PARKING SPACE

2

Sem escala. As informações constantes deste documento são meramente indicativos e poderão, por motivos técnicos, comerciais ou legais, serem sujeitos a alterações, sem aviso prévio, pelo qual não têm qualquer valor contratual.

Not to scale. The information contained in this document is indicative only and may be subject to change without prior notice for technical, commercial or legal reasons. It therefore has no contractual value.

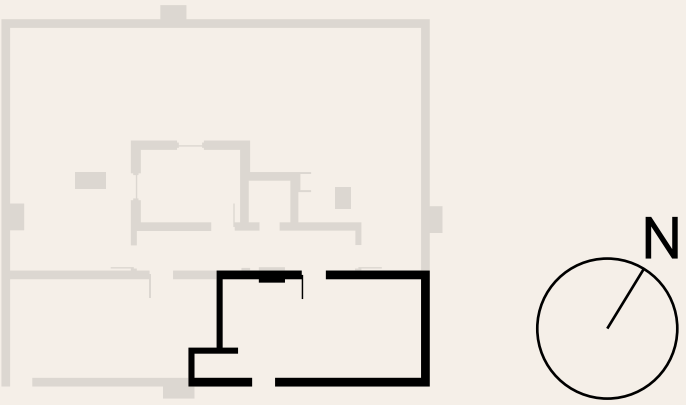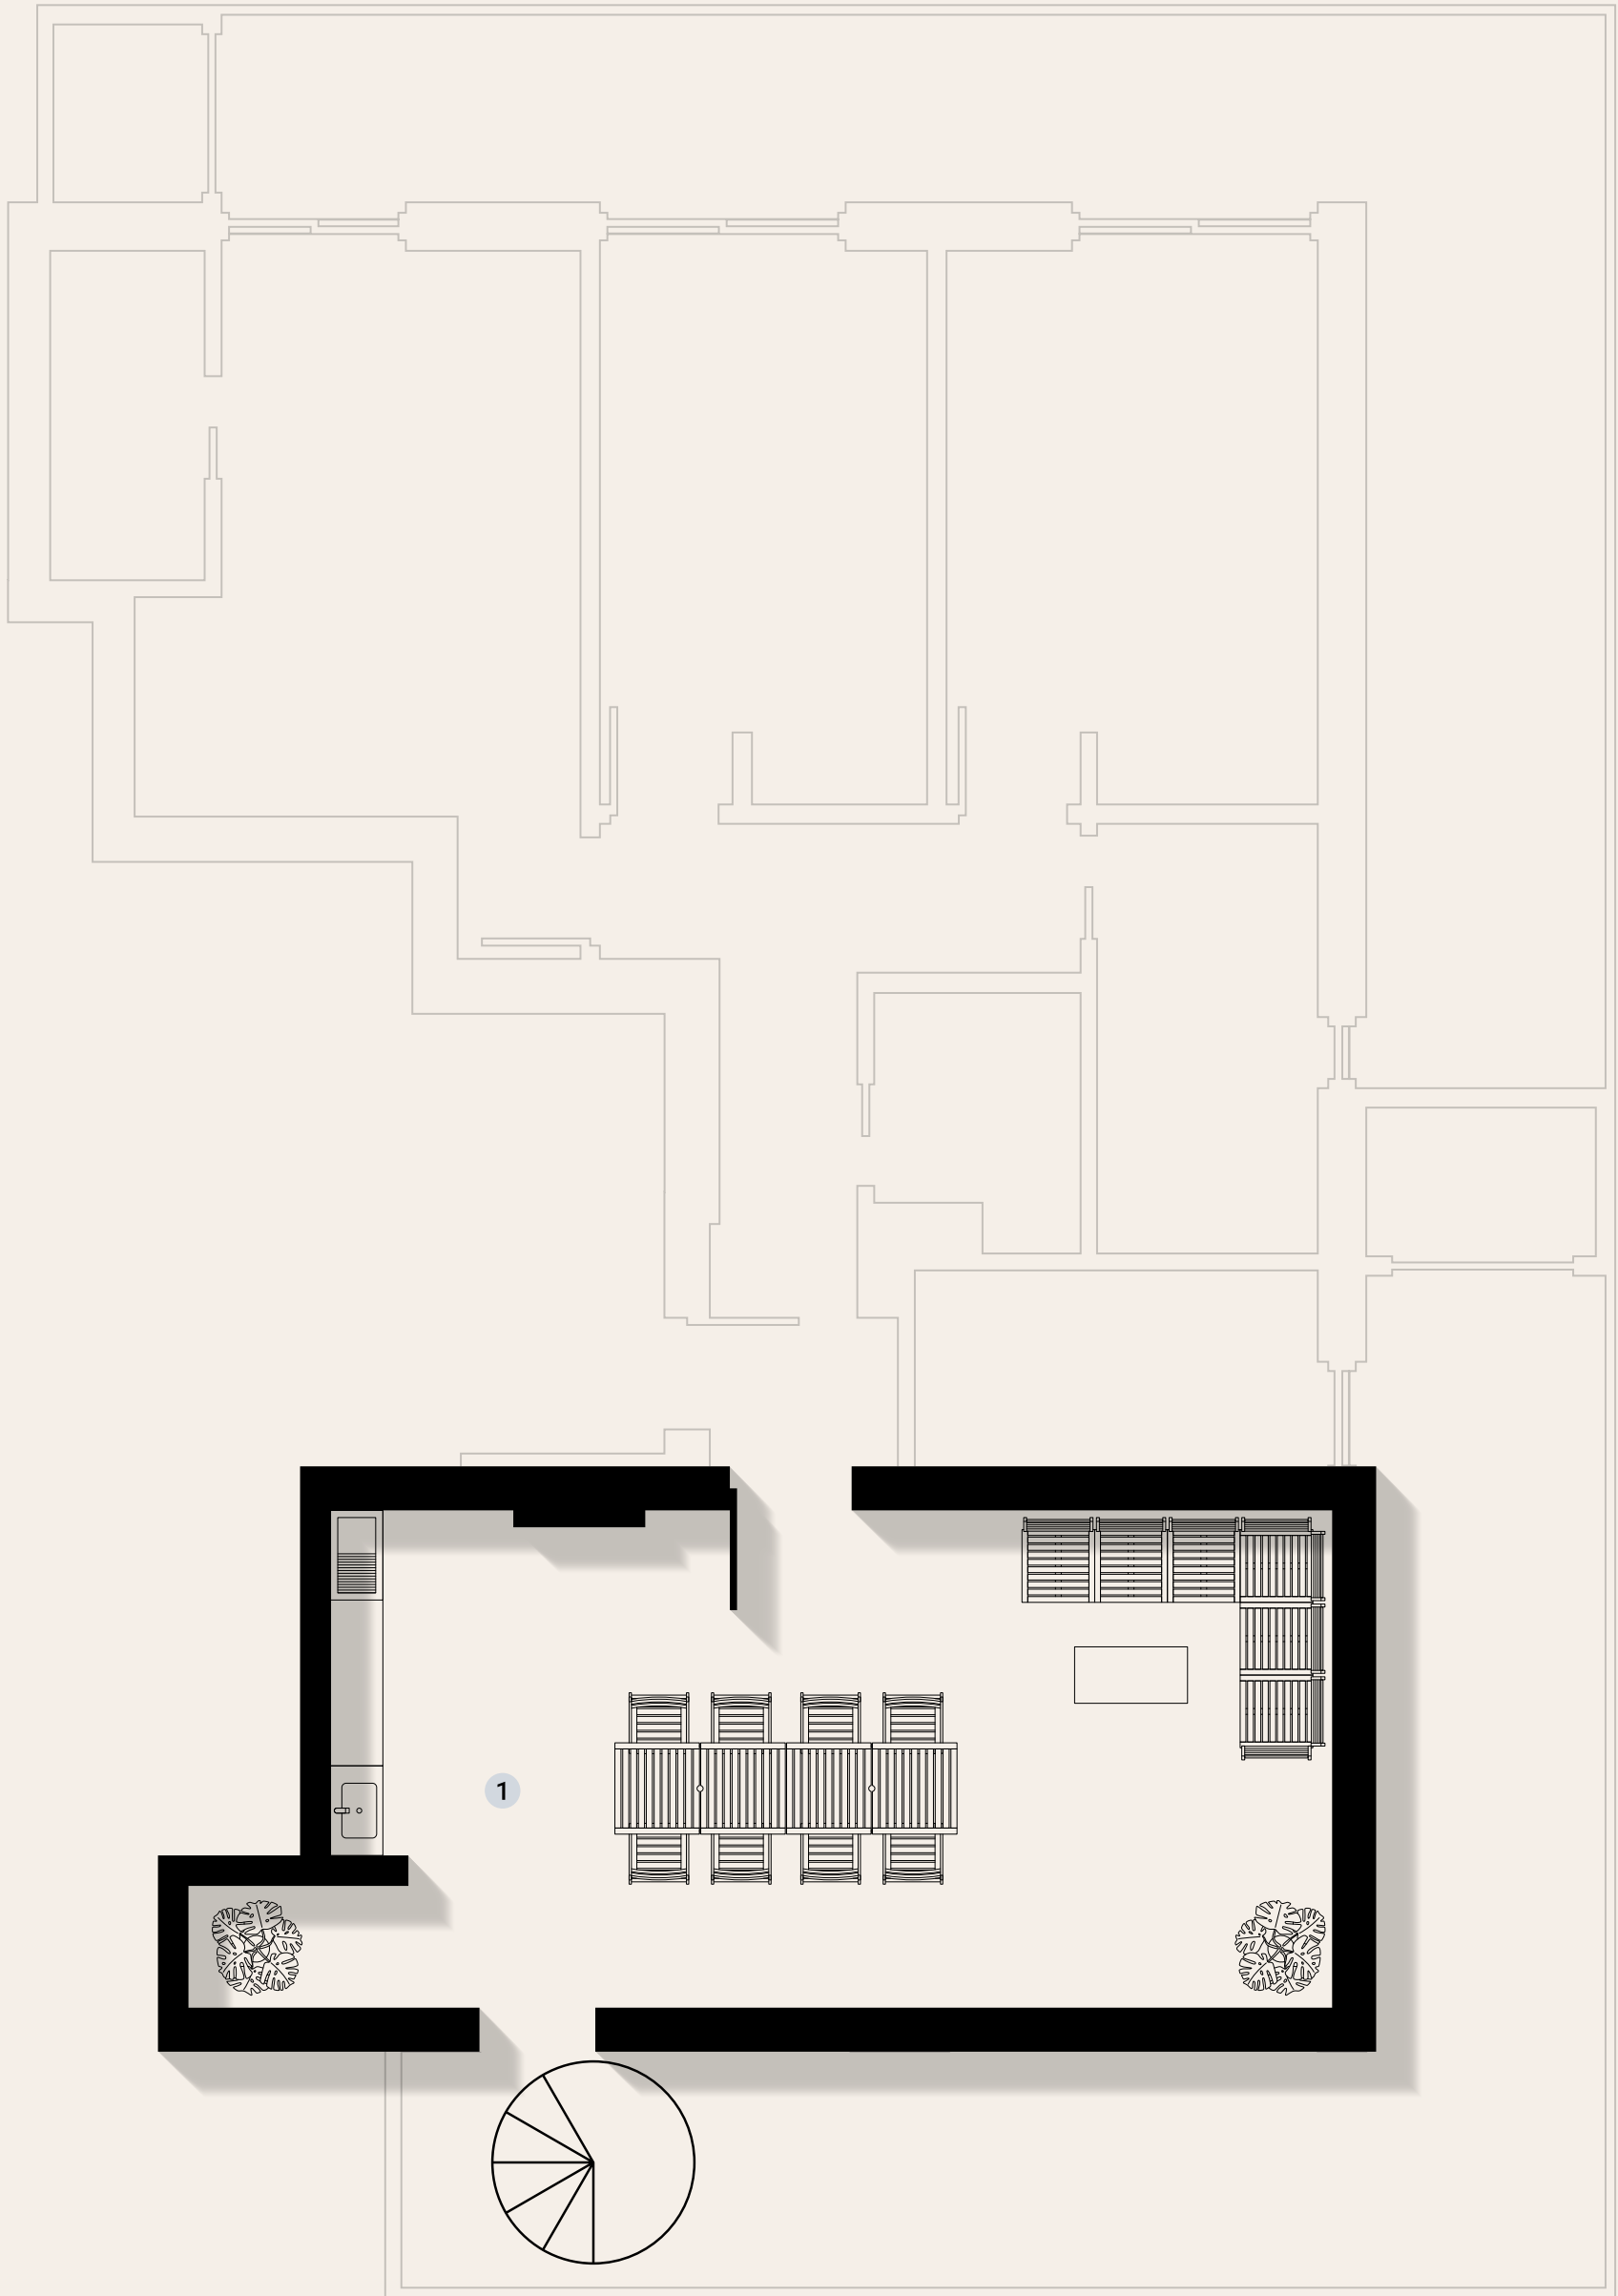

1 Terraço exclusivo *Exclusive terrace*

DESCUBRA TODOS
OS APARTAMENTOS

DISCOVER ALL
APARTMENTS




NATURAON.PT

PROMOTOR
DEVELOPER



PROJETOS ARQUITETURA
PROJECT ARCHITECTURE

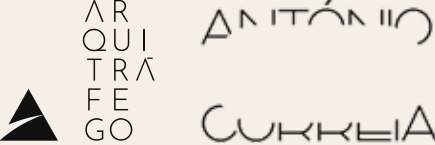

CONTACTO VENDAS
SALES ENQUIRIES

imobiliario@rolear.pt
+351 289 860 300